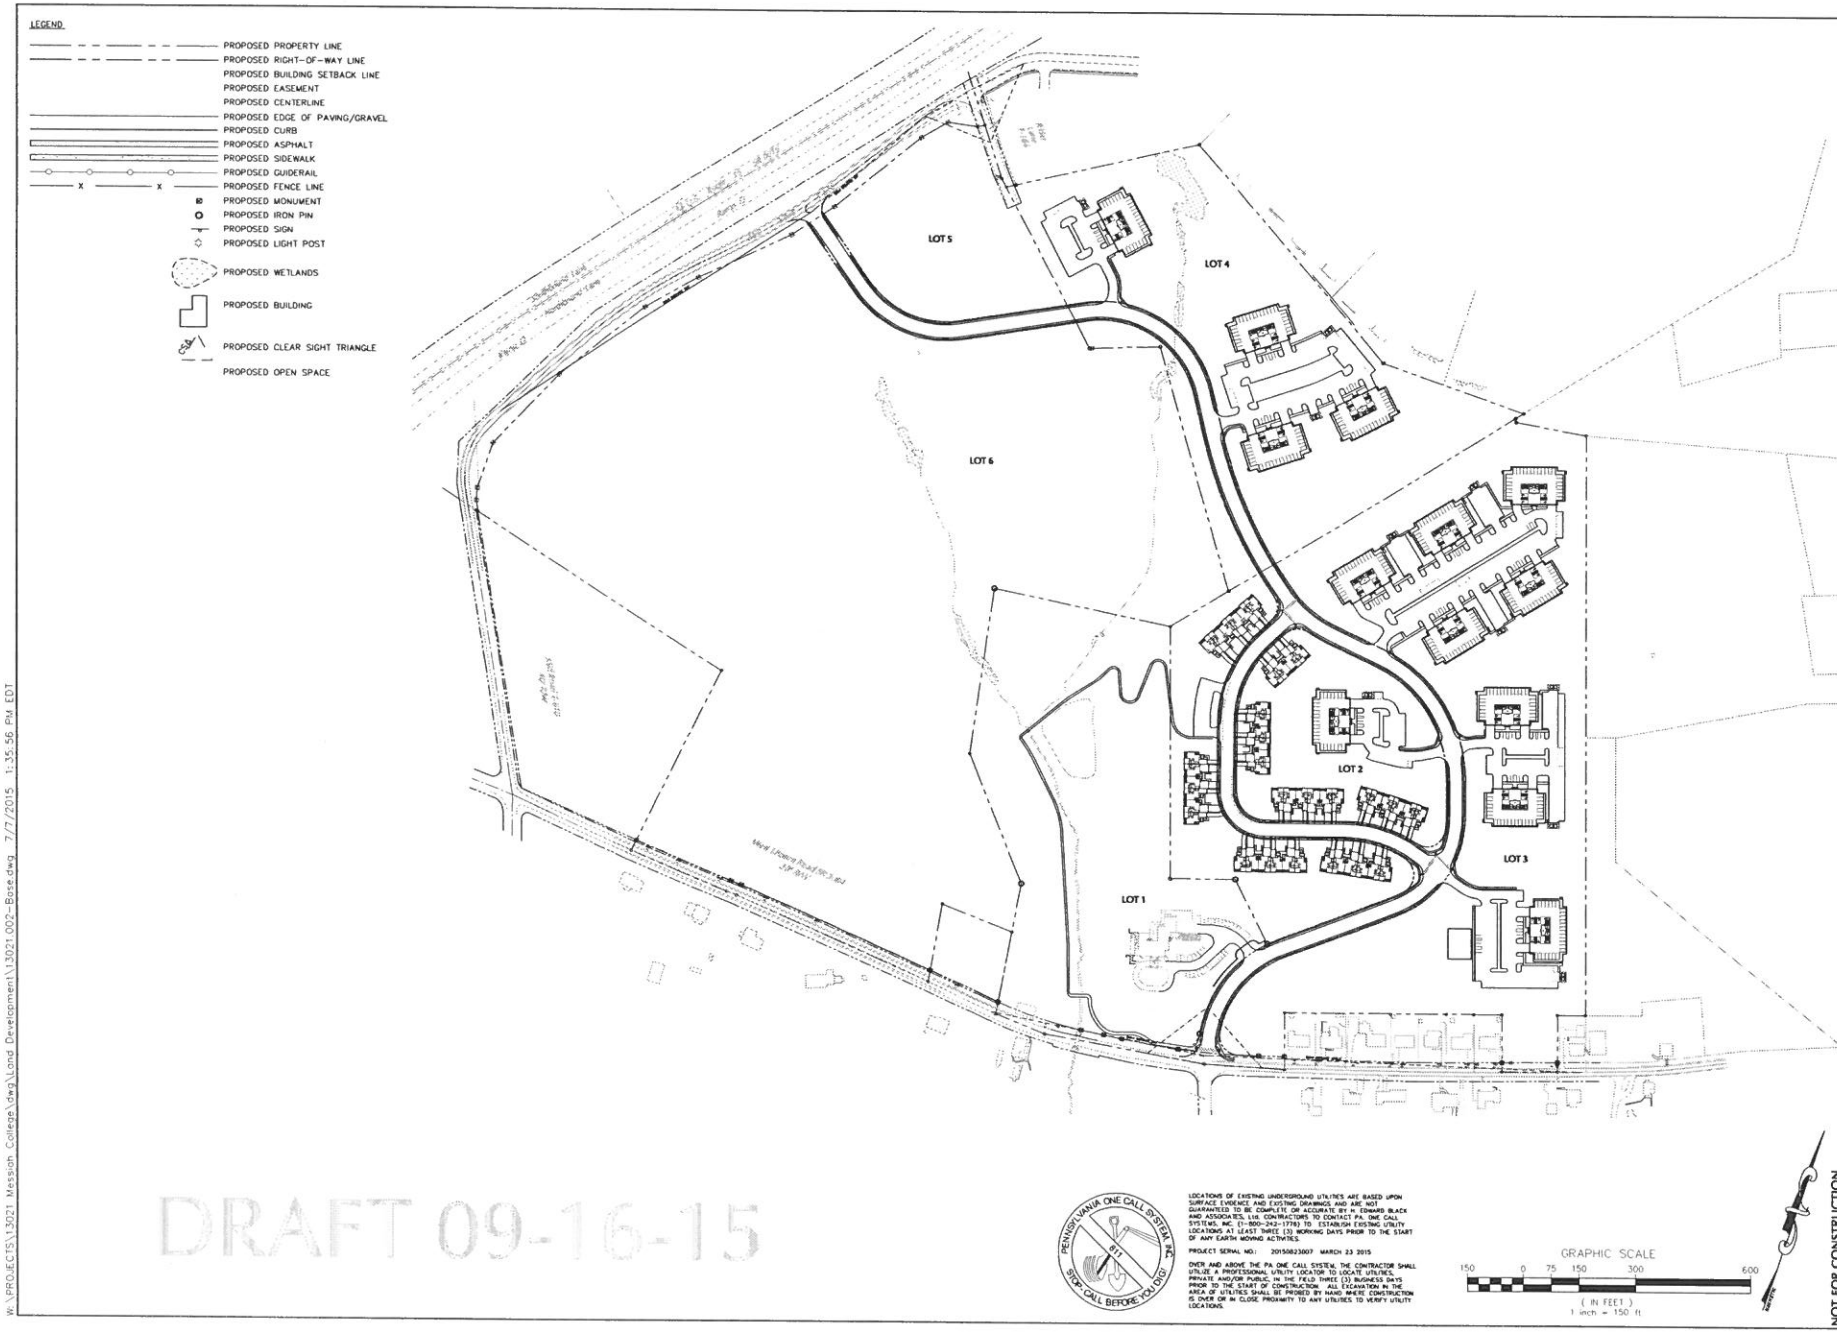

DRAFT 09-16-15

LOCATIONS OF EXISTING UNDERGROUND UTILITIES ARE BASED UPON SURFACE EVIDENCE AND EXISTING DRAWINGS AND ARE NOT GUARANTEED TO BE COMPLETE OR ACCURATE BY H. EDWARD BLACK AND ASSOCIATES, Ltd. CONTRACTORS TO CONTACT PA. ONE CALL SYSTEMS, INC. (1-800-242-1776) TO ESTABLISH EXISTING UTILITY LOCATIONS AT LEAST THREE (3) WORKING DAYS PRIOR TO THE START OF ANY EARTH MOVING ACTIVITIES.

PROJECT SERIAL NO.: 20150823007 MARCH 23 2015

OVER AND ABOVE THE PA ONE CALL SYSTEM, THE CONTRACTOR SHALL UTILIZE A PROFESSIONAL UTILITY LOCATOR TO LOCATE UTILITIES, PRIVATE AND/OR PUBLIC, IN THE FIELD THREE (3) BUSINESS DAYS PRIOR TO THE START OF CONSTRUCTION. ALL EXCAVATION IN THE AREA OF UTILITIES SHALL BE PROBED BY HAND WHERE CONSTRUCTION IS OVER OR IN CLOSE PROXIMITY TO ANY UTILITIES TO VERIFY UTILITY LOCATIONS.

THIS DRAWING IS AND SHALL REMAIN THE PROPERTY OF H. EDWARD BLACK AND ASSOCIATES, Ltd. ANY REUSE ON PROJECT EXTENSIONS, ANY OTHER PROJECT, OR ALTERATIONS OR ADDITIONS TO THIS PROJECT SHALL BE AT USER'S SOLE RISK AND WITHOUT LIABILITY TO H. EDWARD BLACK AND ASSOCIATES, Ltd.

REV.	DESCRIPTION	BY	DATE

☐ COMPREHENSIVE LAND AND SITE PLANNING
☐ LANDSCAPE ARCHITECTURE ☐ ENGINEERING

H. EDWARD BLACK and ASSOCIATES, Ltd.
2403 North Front Street ☐ Harrisburg, Pennsylvania 17110 ☐ Telephone (717)233-1026 ☐ FAX (717)233-2192

NOT FOR CONSTRUCTION

DRAWN BY: EIS
CHECKED BY: CHH
DATE: --"--"--15
SCALE: 1" = 150'
JOB NUMBER: 13021.002

LAND DEVELOPMENT PLAN
OAKWOOD HILLS
LOCATION: WEST LISBURN ROAD
UPPER ALLEN TOWNSHIP
CUMBERLAND COUNTY
PENNSYLVANIA
OVERALL LAYOUT PLAN

SHEET
6 OF 47

W:\PROJECTS\13021 Messiah College\dwg\Land Development\13021.002-Base.dwg 7/7/2015 1:35:56 PM EDT